



Permit #F00158360

FilmL.A., Inc.
6255 W Sunset Blvd, 12th Floor
Hollywood, CA 90028
t: (213)977-8600 - f: (213)977-8601
www.filmla.com

Summary Information

Permit No: F00158360

Type of Permit: FILMING

Release Date: 11/01/2019

Production Company TWENTIETH CENTURY FOX
TELEVISION

Producer Erin O'Malley

Insured Company TWENTIETH CENTURY FOX
Name TELEVISION

Director n/a n/a

Contact Phone No. 1 310-369-1000

1st AD Michael Risoli

Contact Phone No. 2 310-696-5734

Production Manager Ryan Guellow

Fax

FilmL.A. Coordinator Naomi Kajiyama

Address 10201 W PICO BLVD, BUILDING 1
LOS ANGELES, California 90064

Location Manager Lucas Nalepinski

Primary Phone Mobile - 310-461-4165

Secondary Phone

Production Title SINGLE PARENT

Location Assistant Kyle Hollinger

Primary Phone Mobile - 310-926-3598

Secondary Phone

Type of Production TV Sitcom

Fees

Posting 1500 \$345.00

Total Permit Fee \$2,586.00

Notification Charge \$173.00

Number of Locations 1

FILMLA NON-REFUNDABLE FILM APPLICATION FEE \$699.00

LA CITY LANE AND STREET CLOSURE FEE \$312.00

LA CITY FIRE SAFETY OFFICER \$972.00

LA CITY FIRE DEPARTMENT SPOT CHECK SURCHARGE \$85.00



Summary Information

Location

Location 1 of 1

Page 1 of 2

Permit Number F00158360
Production Company TWENTIETH CENTURY FOX TELEVISI...
Insured Company TWENTIETH CENTURY FOX TELEVISI...
Production Title SINGLE PARENT

Location Manager Lucas Nalepinski
Primary Phone Mobile - 310-461-4165
Secondary Phone

Location Address 10250 Santa Monica Blvd, Los Angeles, CA, 90067**Location Type** Mall**Film Dates** 11/4/2019 - 11/4/2019 04:00 - 17:00 1 day**Open or Closed to the Public** Open

Generic Conditions **THE CONSUMPTION OF ALCOHOLIC BEVERAGES AND THE USE OF DRUGS, INCLUDING MARIJUANA, ON LOCATION BY ANY CAST, CREW, OR INVITED GUESTS IS STRICTLY PROHIBITED.**

*Certain service and personnel fees required by jurisdictional agencies are not collected by FilmL.A. Any such fees must be paid directly to the appropriate agency, and a separate invoice will be provided to the permittee.

All travel lanes and bike lanes shall be closed per the WATCH manual.

Community Survey Obtained

May not interfere with adjacent traffic lanes or adjacent bike lane

Must Maintain 5' Clearance on Sidewalks/Walkways

Must maintain local/emergency access

No cast or crew parking on area streets

No interference with merchant activity.

No interference with pedestrian traffic

Number of uniformed officers listed on the permit is a minimum requirement. Permittee remains responsible for deploying a sufficient number of uniformed officers to provide traffic and crowd control to ensure the safety of the film crew and the public.

Traffic control must be done in accordance w/MUTCD

Uniformed officers shall have a copy of the film permit in their possession and are required to confirm that all traffic control signage devices are in place.

Please see attached documents 20th.Single.158360.AL.pdf
 20th.Single.158360.CPWES.pdf

Equipment on Location	Type	Quantity	Personnel on Location	Type	Quantity
	10 Ton Truck	1		Cast	5
	5 or 10 ton trucks	4		Crew	75
	Cast/Crew vehicles	110		Extras	50
	Catering Truck	1		LA City UFSO assigned	46304
	Condors	1		Off-Duty/Retired LAPD Officer(s)	1
	Generator	1			
	Portable restrooms	1			
	Stakebed Trucks	4			
	Trailers	3			
	Vans	6			

Filming Activities Camera on sticks; Equipment on property; Exterior Dialogue; Exterior establishing shots; Exterior models against scenery; Exterior motion without sound; Handheld equipment; Suite 1830 Rodd & Gunn store;



Summary Information

Location

Location 1 of 1

Page 2 of 2

Permit Number F00158360	Location Manager Lucas Nalepinski
Production Company TWENTIETH CENTURY FOX TELEVISI...	Primary Phone Mobile - 310-461-4165
Insured Company TWENTIETH CENTURY FOX TELEVISI...	Secondary Phone
Production Title SINGLE PARENT	

Jurisdiction Political: Los Angeles City -
Council District 05

Police: Los Angeles Police Department
Fire: Los Angeles City

Thomas Guide Page: 632

Grid: D3

Location Notes Must contact Caltrans for activities and equipment/vehicle placement on, under, and over State freeways/highways

Approvals LOS ANGELES CITY POLICE DEPARTMENT

Irene Martinez

FILMLA CLOSURES

Michael Gonzalez

LOS ANGELES CITY DEPARTMENT OF PUBLIC WORKS

LaMeisha Candler

LOS ANGELES CITY FIRE DEPARTMENT - FILM UNIT

Kanisha Leonard

Coordinator Note Must yield to MTA Purple line activity.

Coordinator Note UFSO required per Insp Hudson; UFSO required 11/4 0930-1700 hrs (UFSO hired 30 minutes prior to mall opening)

Parking
Base Camp 10201 West Pico
Location Type : Boulevard, Los Angeles,
Other Location CA, 90064

Crew Parking 10201 West Pico
Location Type : Boulevard, Los Angeles,
Other Location CA, 90064

Posting "No Parking" signs E/S CENTURY PARK W., CONSTELLATION BLVD. - CENTURY WOODS DR (APPROX 653')
E/S CENTURY PARK W., CONSTELLATION BLVD- NORTH 545'

Approximate Footage 1201 - 1500

Log Number 261337

Date(s) 11/4/2019 to 11/4/2019

Time(s) 00:00 to 00:00

Lane / Full Closure LANE CLOSURE:

E/S CENTURY PARK W., CENTURY WOODS DR- TO 545' NORTH OF CONSTELLATION

Approximate Footage 0 - 300

Date(s) 11/4/2019 to 11/4/2019

Time(s) 04:00 to 17:00

APPOINTMENT OF FILM THIS PRODUCTION SERVICES, INC. AS AUTHORIZED AGENT AND REPRESENTATIVE

I certify that I am a representative of 20th Century Fox Television ("Principal") and am
Name of "Principal" / Production Company

authorized to enter into binding contractual agreements on Principal's behalf provided Principal has pre-approved such agreements. I further certify that I am authorized by principal to appoint other representatives and agents for Principal and to give such representatives and agents authority to enter into and bind Principal to agreements relating to the issuance and compliance with location film (e.g. theatrical, television, commercial, and other motion picture filming) and still photographic permits, including the permits themselves and any riders to such permits. Acting on the behalf of Principal in my capacity as it's authorized representative, I appoint Film This Production Services, Inc. (a.k.a. Film This) and it's employees and agents ("Film This") as Principal's authorized representatives and agents to apply for and receive location film (e.g. theatrical, television, commercial, and other motion picture filming) and still photographic permits on behalf of Principal through the *FILMLA., INC.* for any city, county or other jurisdiction where *FILMLA., INC.* operates, in accordance with Principal's instructions, to negotiate, discuss, accept, modify, agree to bind the Principal to the terms and conditions of such permits (including any restrictions and/or community guidelines applicable to any such permit) and to execute such permits on behalf of Principal. Principal understands, acknowledges and agrees that it (and/or it's insurer) remains responsible for liable and all obligations imposed by or incidental to any permit or rider issued to Principal signed by an employee or agent of (including any coordinator, runner or messenger used by) Film This. Principal further agrees to comply with the terms and conditions of any such permits and hereby appoints Film This as an authorized representative to facilitate compliance with such terms and conditions following issuance of such permits and to enter into agreements for Principal with respect thereto. Any person, City, agency, entity or organization (including *FILMLA., INC.* and any city, county or other jurisdiction where *FILMLA., INC.* operates) may rely on this appointment and not need obtain any further authorization for any act described herein. An original or faxed copy of this appointment shall be sufficient and may be treated as an original for all purposes. The appointment may be revoked by Principal at anytime in writing delivered to *FILMLA., INC.*, but in any case shall expire one (1) year from the date of execution set forth below.

I declare under penalty of perjury under the laws of the State of California that I am authorized to appoint Film This as an agent for Principal and based on that authority I hereby appoint Film This as Principal's agent as set forth herein.

Dated 10/29/2019

By


Representative's Signature

20th Century Fox Television

10201 W Pico Blvd

Name of "Principal" (Production Company)

Principal's Address

Lucas Nalepinski

Los Angeles, CA 90064

Print Principal Representative's Name

City, State, Zip Code

Location Manager

310-969-5117

Representative's Title (i.e. UPM, Loc Mgr)

Principal's Telephone Number



W20-1



W20-5



W1-6 (L)



C30 (CA)




Ⓢ TRAFFIC SIGNAL

• TRAFFIC CONE

⊥ TYPE I W/ SIGN

⚡ HIGH LEVEL WARNING DEVICE

ALL TRAFFIC CONTROL
WILL BE INSTALLED
TO MEET OR EXCEED
THE MUTCD AND WATCH
MINIMUM REQUIREMENTS

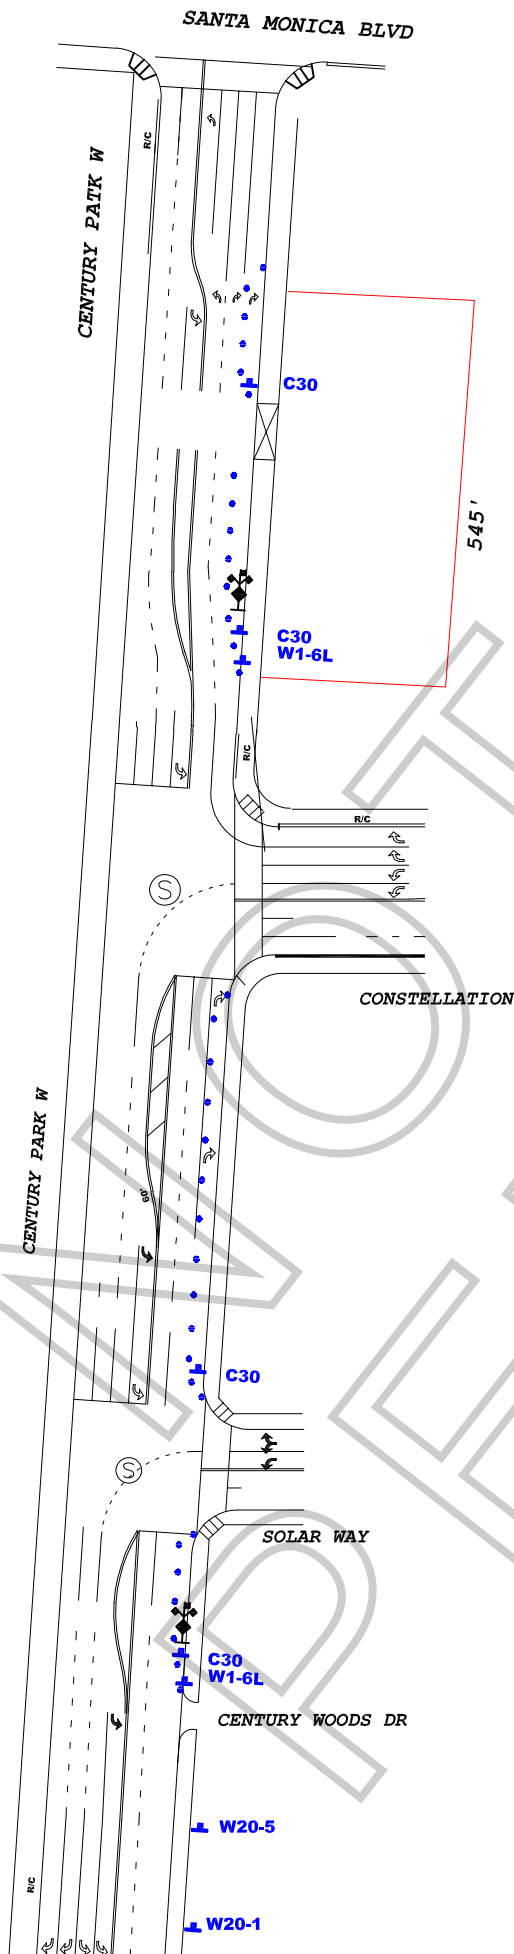

WORK ZONE TRAFFIC CONTROL PLAN GENERAL NOTES


1. DATE/TIME: 11-4-19 FROM 04:00 HOURS TO 17:00 HOURS.
2. ALL SIGNING, STRIPING, AND TRAFFIC CONTROL DEVICES SHALL CONFORM TO THE (CURRENT) STATE OF CALIFORNIA DEPARTMENT OF TRANSPORTATION (CALTRANS) STANDARD PLANS AND STANDARD SPECIFICATIONS, CALIFORNIA MUTCD, AND ANY ADDENDUMS THERETO, AND AS SHOWN ON THESE PLANS, SYMBOLS AND ABBREVIATIONS USED ARE SHOWN ON CALTRANS STANDARD PLANS.
3. THERE WILL BE NO INTERFERENCE WITH TRAFFIC SIGNALS OR CROSSWALKS.
4. CONES WILL BE 28" MINIMUM HEIGHT AND HAVE REFLECTORIZED SLEEVES FOR NIGHT WORK.
5. POLICE WILL DIRECT TRAFFIC IF NECESSARY.

TCP FOR:

20TH CENTURY FOX TV:
"SINGLE PARENT"

LOCATION:

EAST SIDE CURB OF CENTURY PARK W.
FROM CENTURY WOOD DR TO 545' NORTH OF CONSTELLATION
LOS ANGELES, CALIFORNIA

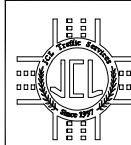

CONTACT: ELISA SMITH
OFFICE# 213-763-9000
LUCAS NALEPINSKI
PH# 310-461-4165

JCL TRAFFIC SERVICES
(213) 622-9775
C31-CA Lic # 805357

DATE

REVISIONS

DRAFTER: MARIO MENJIVAR

SCALE: N.T.S.

FILM LA: NK